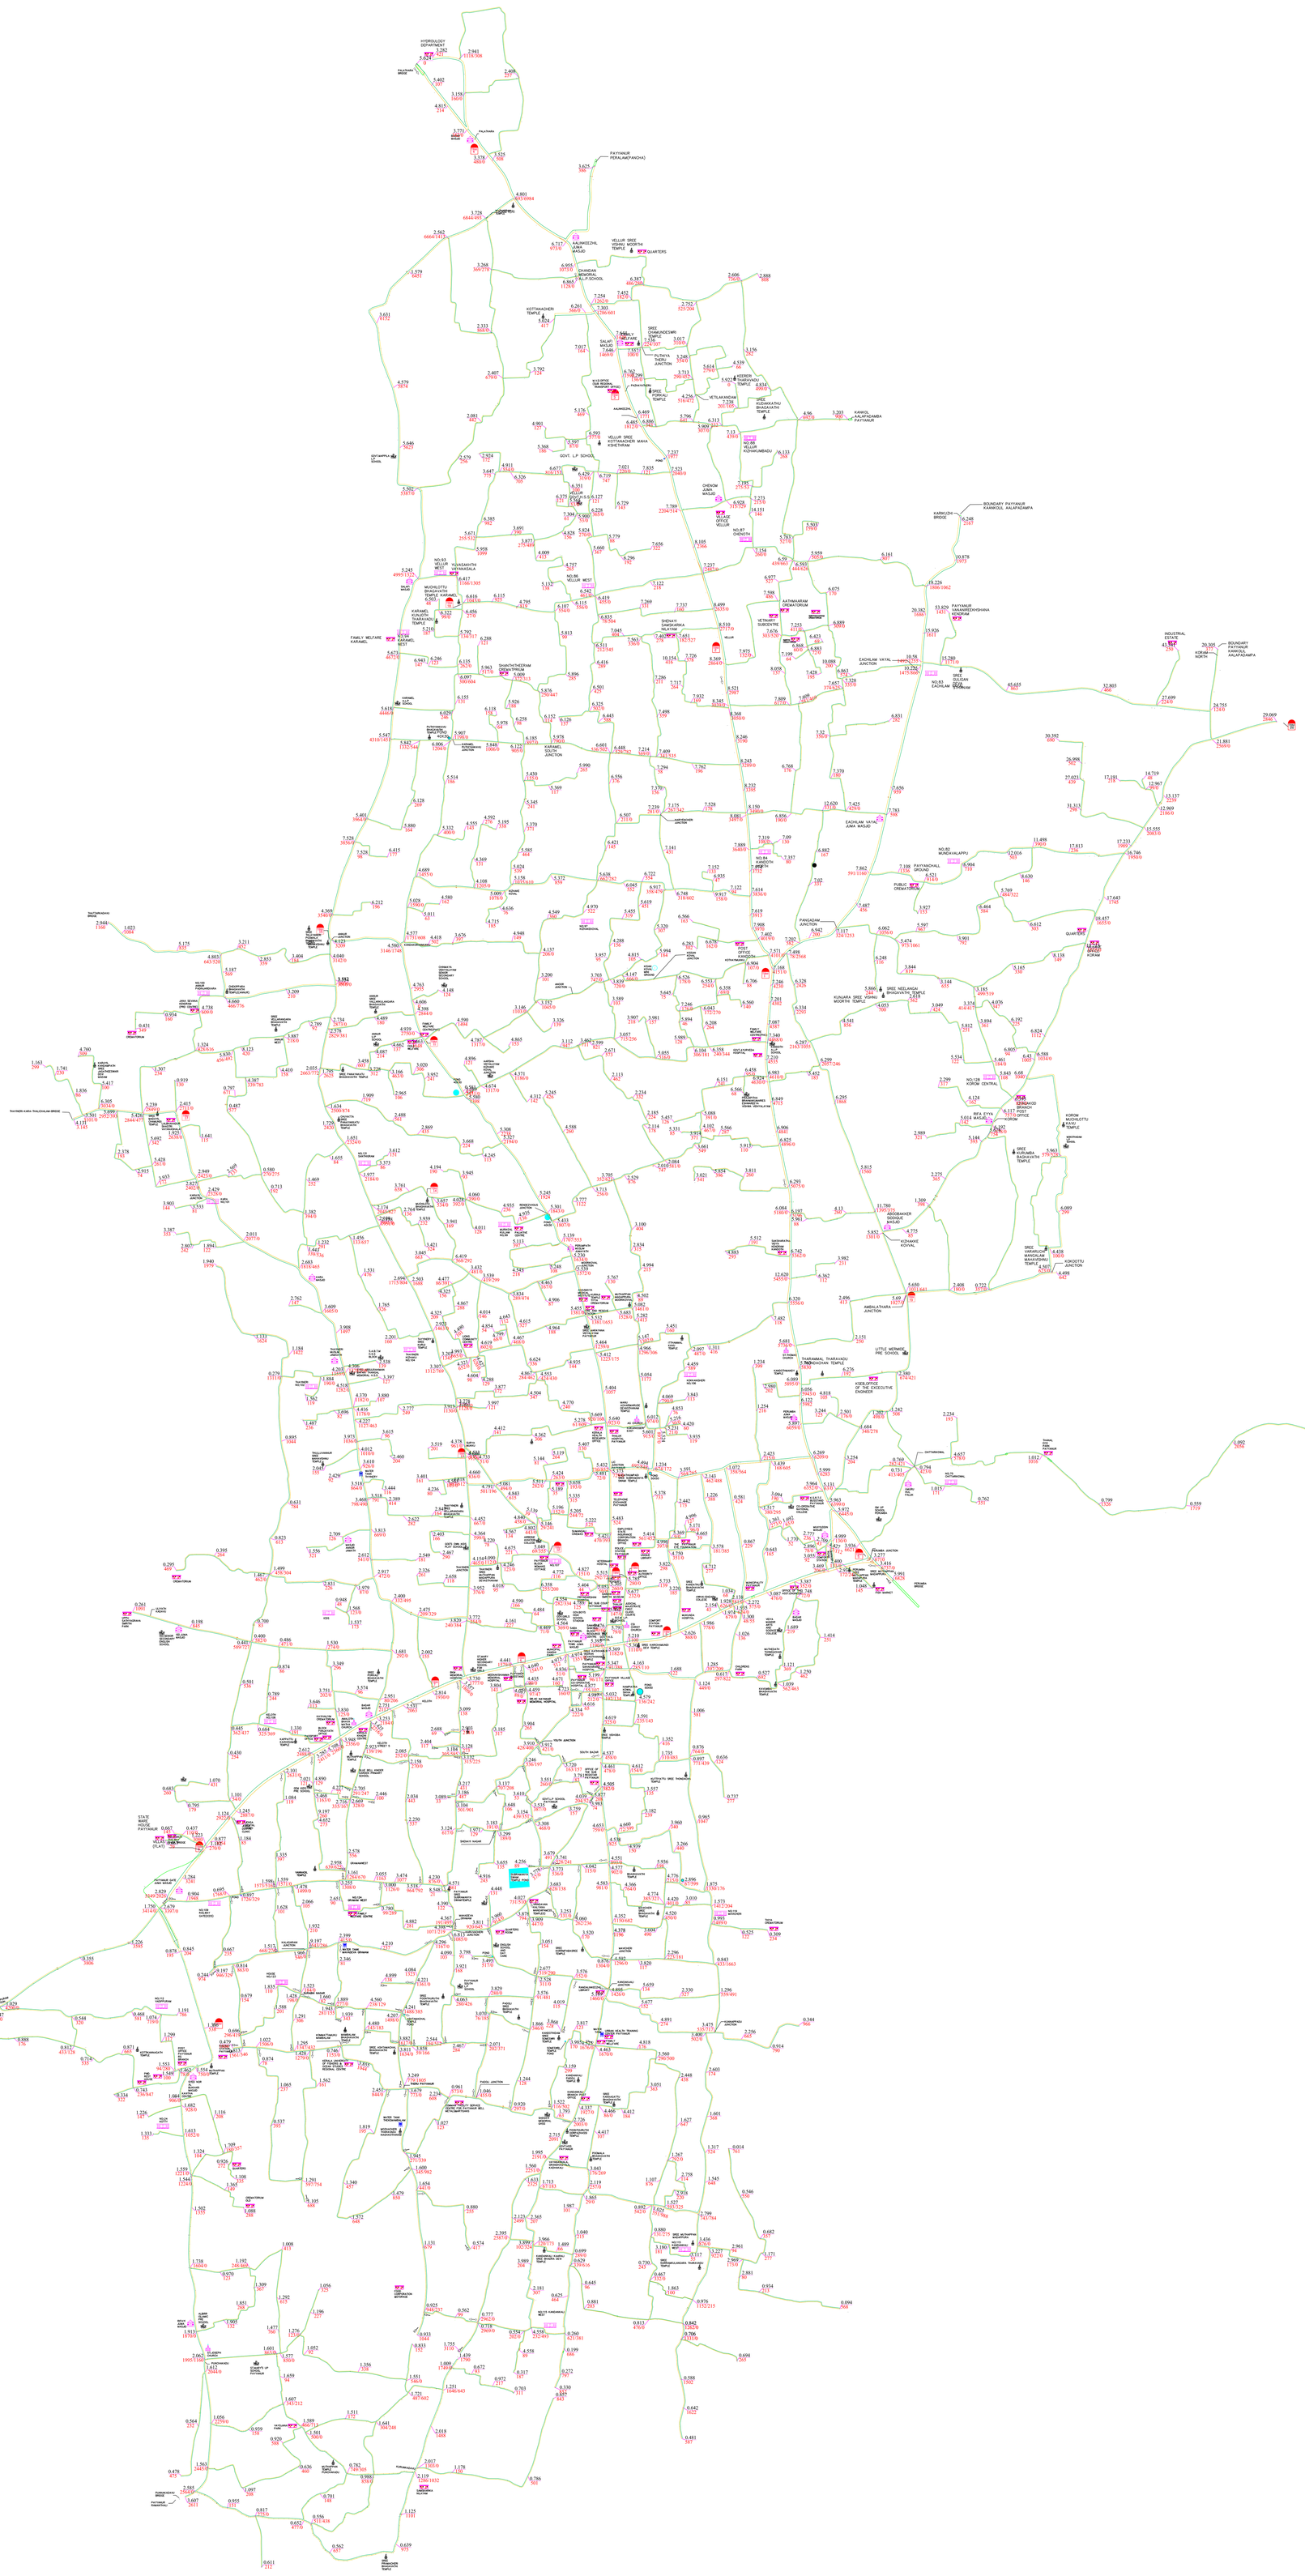

T B M	TBM 10
BREAK LINE	
ROAD	
ROAD WIDTH	
LEVELS AND CHAINAGE	130.845 807/0.00
CHURCH	
SMALL CHURCH	
TEMPLE	
MOSQUE	
SCHOOL	
ICDS	ICDS
CULVERT	
BRIDGE	
PUBLIC WELL	
WATER TANK	
TOWER	

KERALA WATER AUTHORITY
PROJECT DIVISION, KANNUR

A.E.	A.E.E.	E.E.	

PROJECT NAME: PAYYANNUR

N W E S

DATE:

SCALE:

ALL DIMENSIONS ARE IN METER

CLIENT

CONTRACTOR

QBS
QUALITY BASED SURVEYING
MALAPPURAM,KERALA
8086636410,9895824394
qbsinfo123@gmail.com